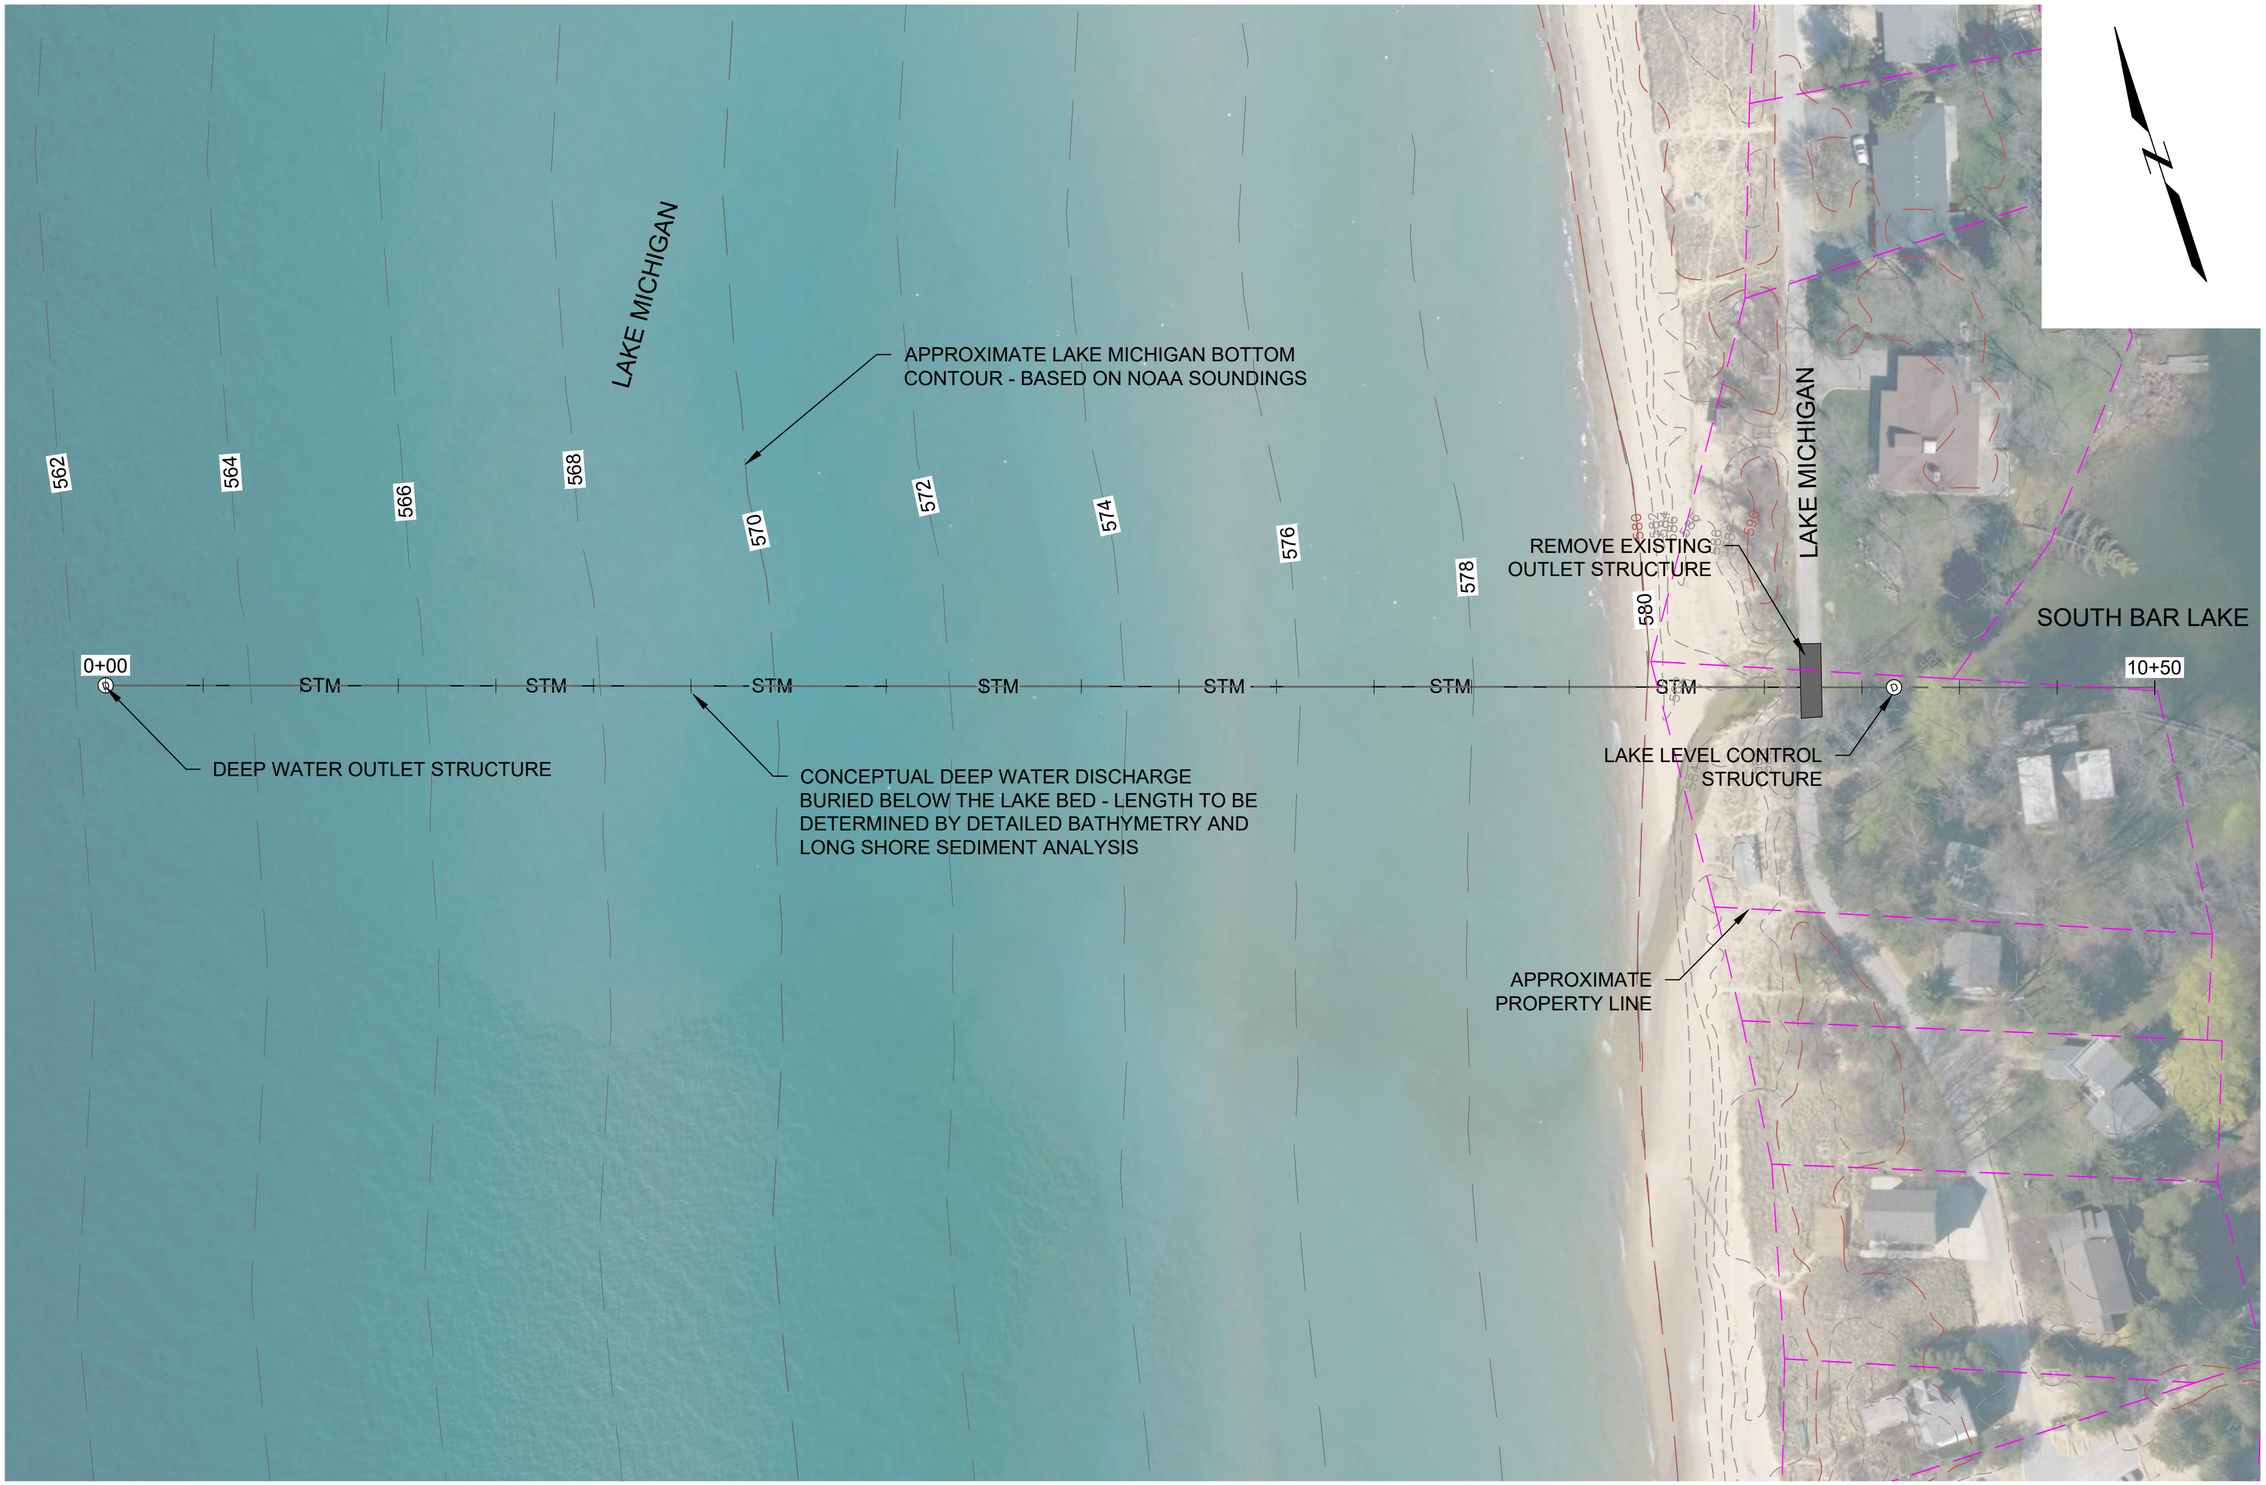

0 60 120

SCALE: 1" = 60'

SOUTH BAR LAKE LEVEL CONTROL CONCEPT EMPIRE, MICHIGAN	GEI Consultants	OPTION 3 - DEEP WATER DISCHARGE
LEELANAU COUNTY DRAIN COMMISSION	Project #2003339	December, 2021 Fig. 1

KLADDER, BEN C:\Users\bkladder\OneDrive - GEI Consultants, Inc\Documents\Leelanau County\2003339 Civil - Deep Water Discharge.dwg - 12/8/2021