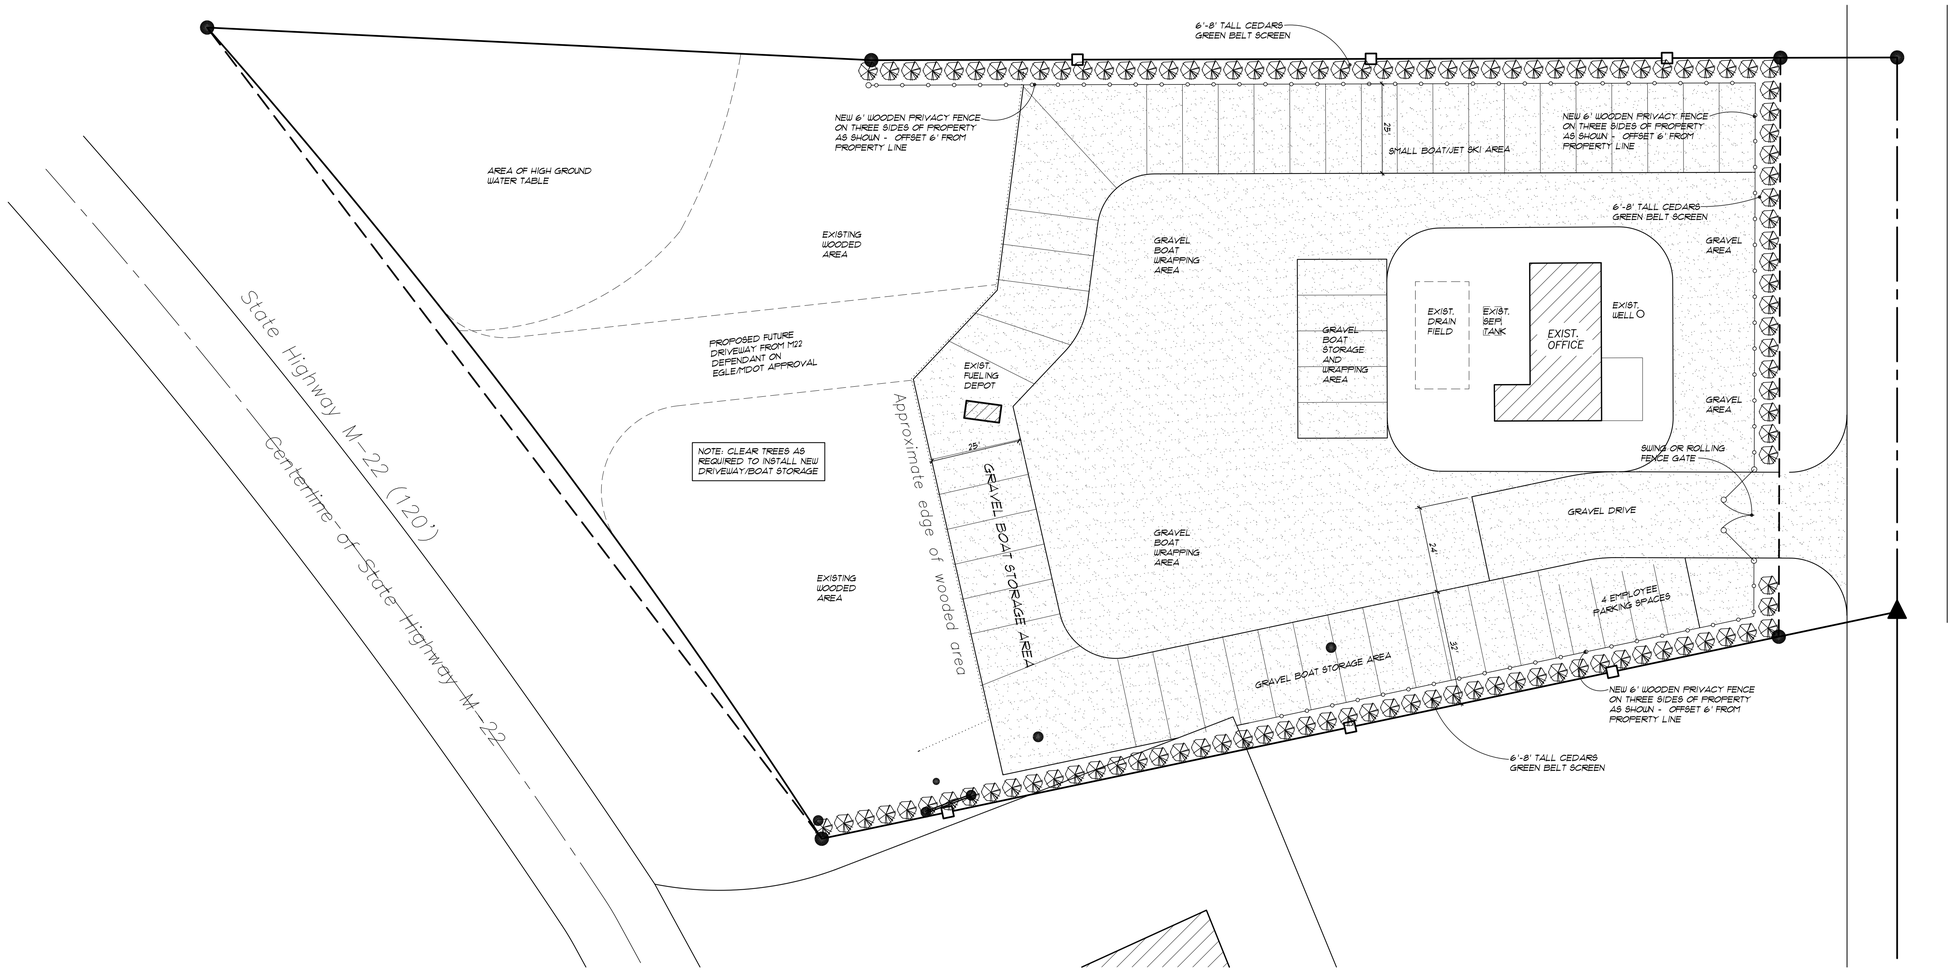

SITE LAYOUT PLAN

1" = 20'-0" NORTH

S.E. PADDOCK DESIGN & CONSULTING LLC
(231) 884-0500
SCOTT.E.PADDOCK@GMAIL.COM

A Site Layout Plan for Patrick Otto

Leelanau Water Sports

1274 S. Peck Road Suttons Bay, Michigan

S.E. PADDOCK

DATE	ISSUED
SITE REVIEW	
12/16/2020	
REVISIONS	
03/24/21	
05/19/21	

C2

PROJECT NO.
20118