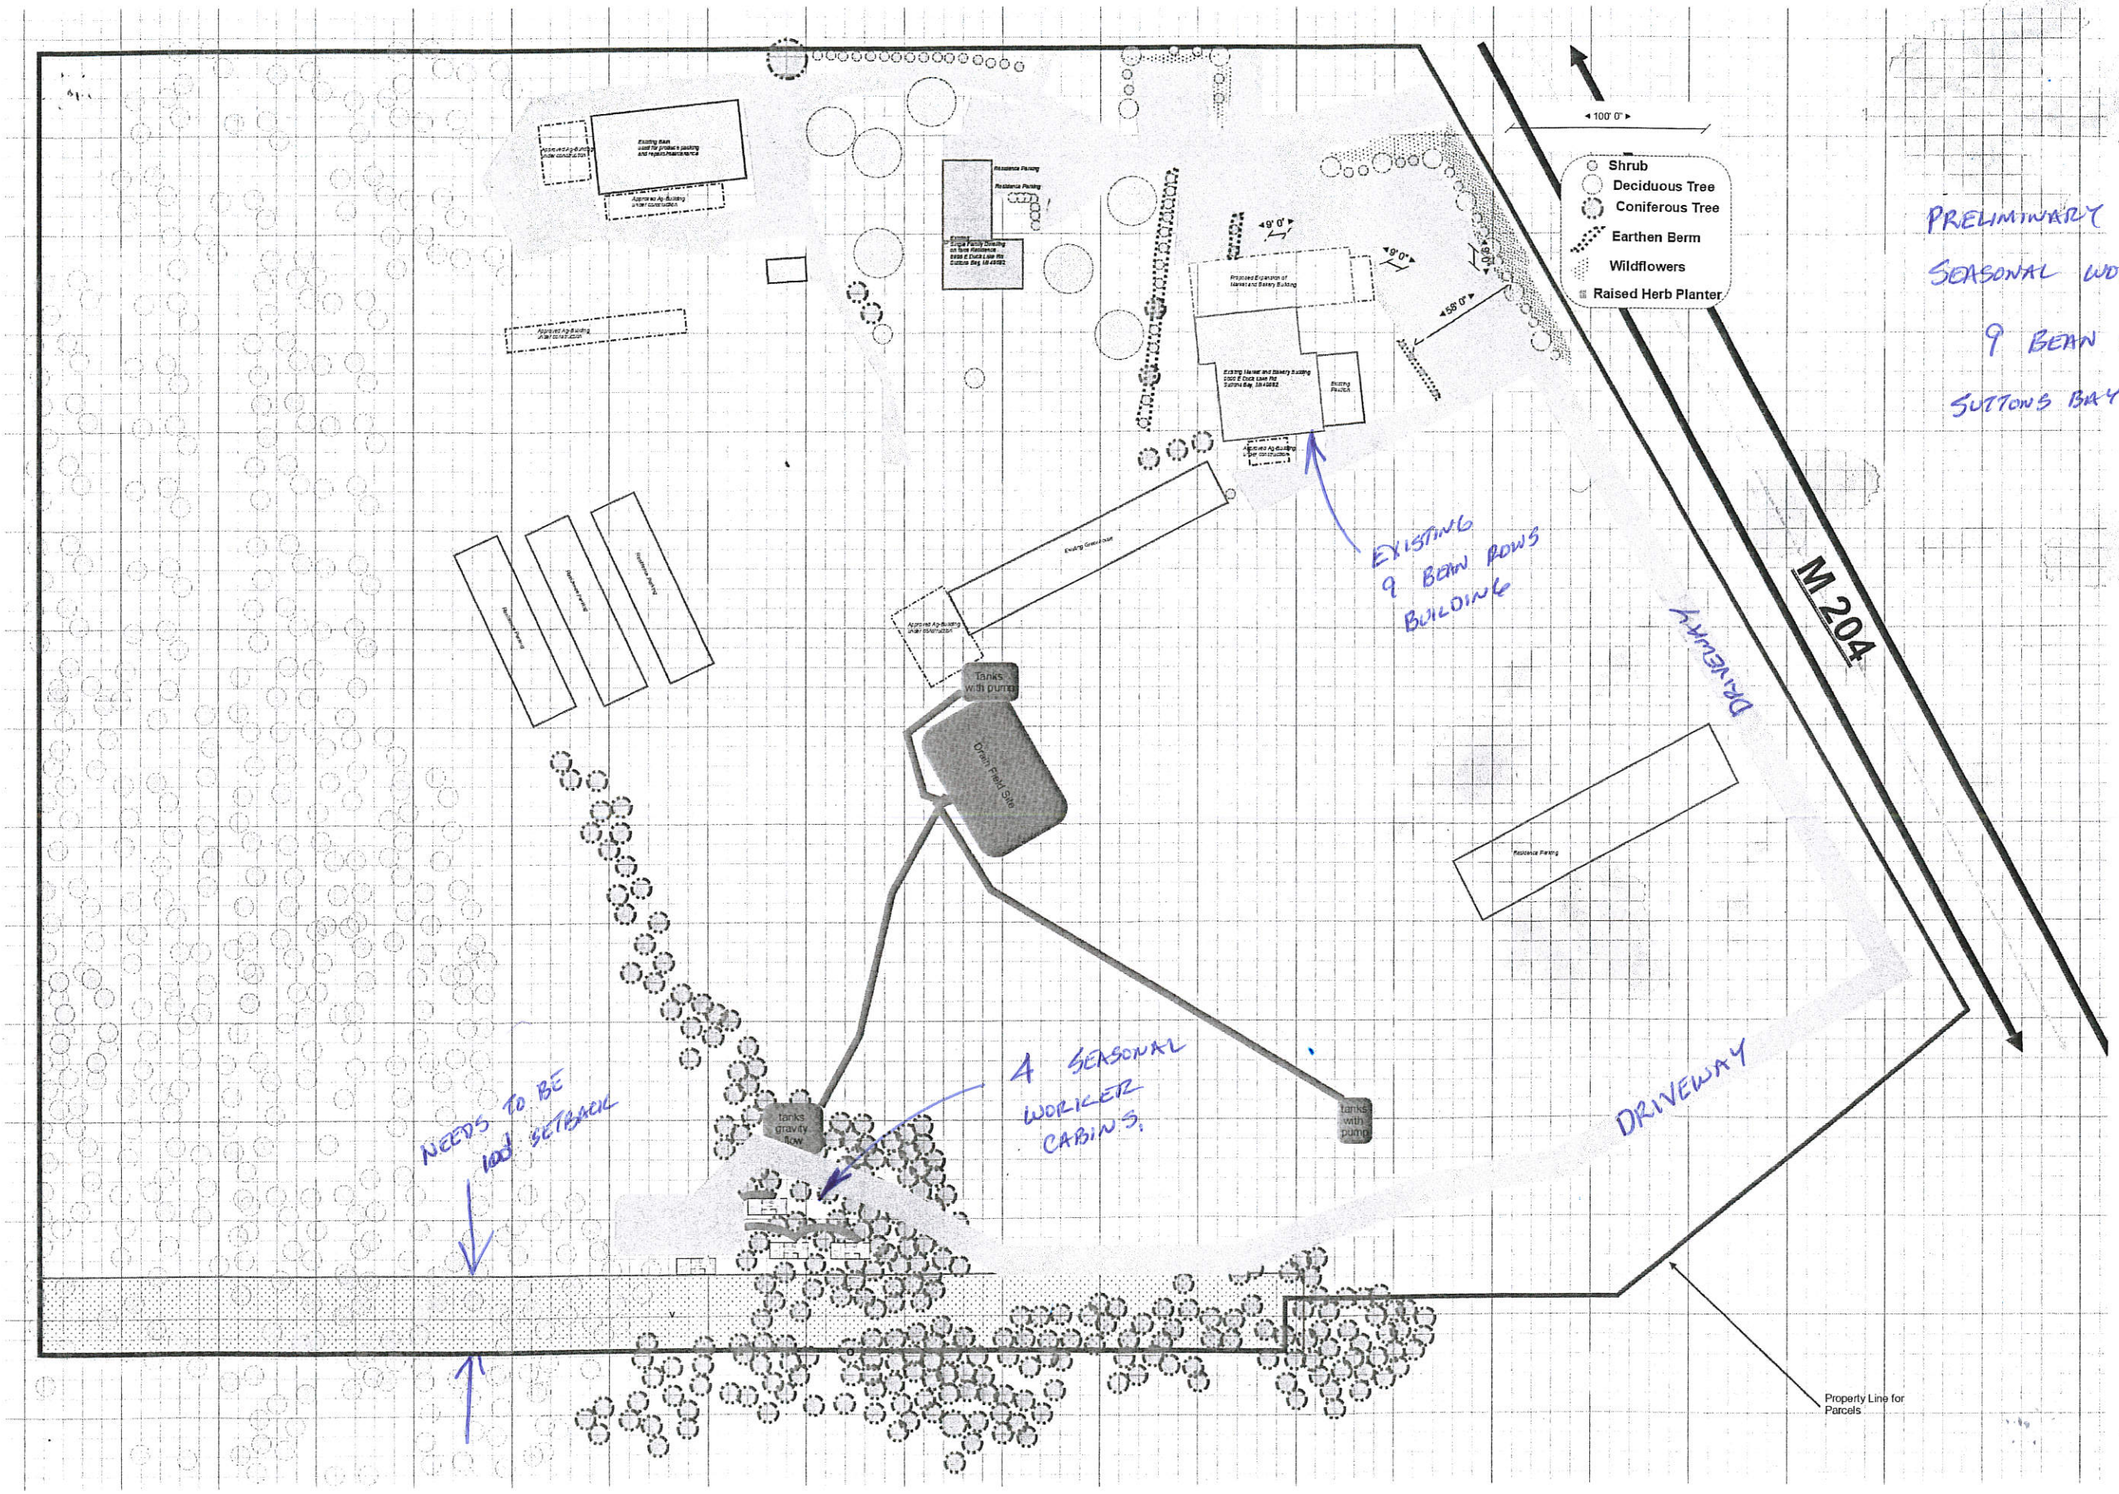

PRELIMINARY PLAN
SEASONAL WORKER HOUSING
9 BEAN ROWS
SUTTONS BAY TOWNSHIP
Shrub
Deciduous Tree
Coniferous Tree
Earthen Berm
Wildflowers
Raised Herb Planter
100' 0"
9' 0"
58' 0"
M 204
DRIVEWAY
EXISTING 9 BEAN ROWS BUILDING
Tanks with pump
Drain Field Site
tanks gravity flow
tanks with pump
4 SEASONAL WORKER CABINS.
NEEDS TO BE 100' SETBACK
DRIVEWAY
Property Line for Parcels