DREDGE STATISTICS

SURFACE AREA OF RIVER BOTTOM DISTURBED:	18,220 SF
VOLUME OF DREDGED SEDIMENT:	2,660 CY
AVERAGE CUT DEPTH:	3.9 FT
MAXIMUM CUT DEPTH:	7.5 FT
DREDGE ELEVATION:	580.5 FT

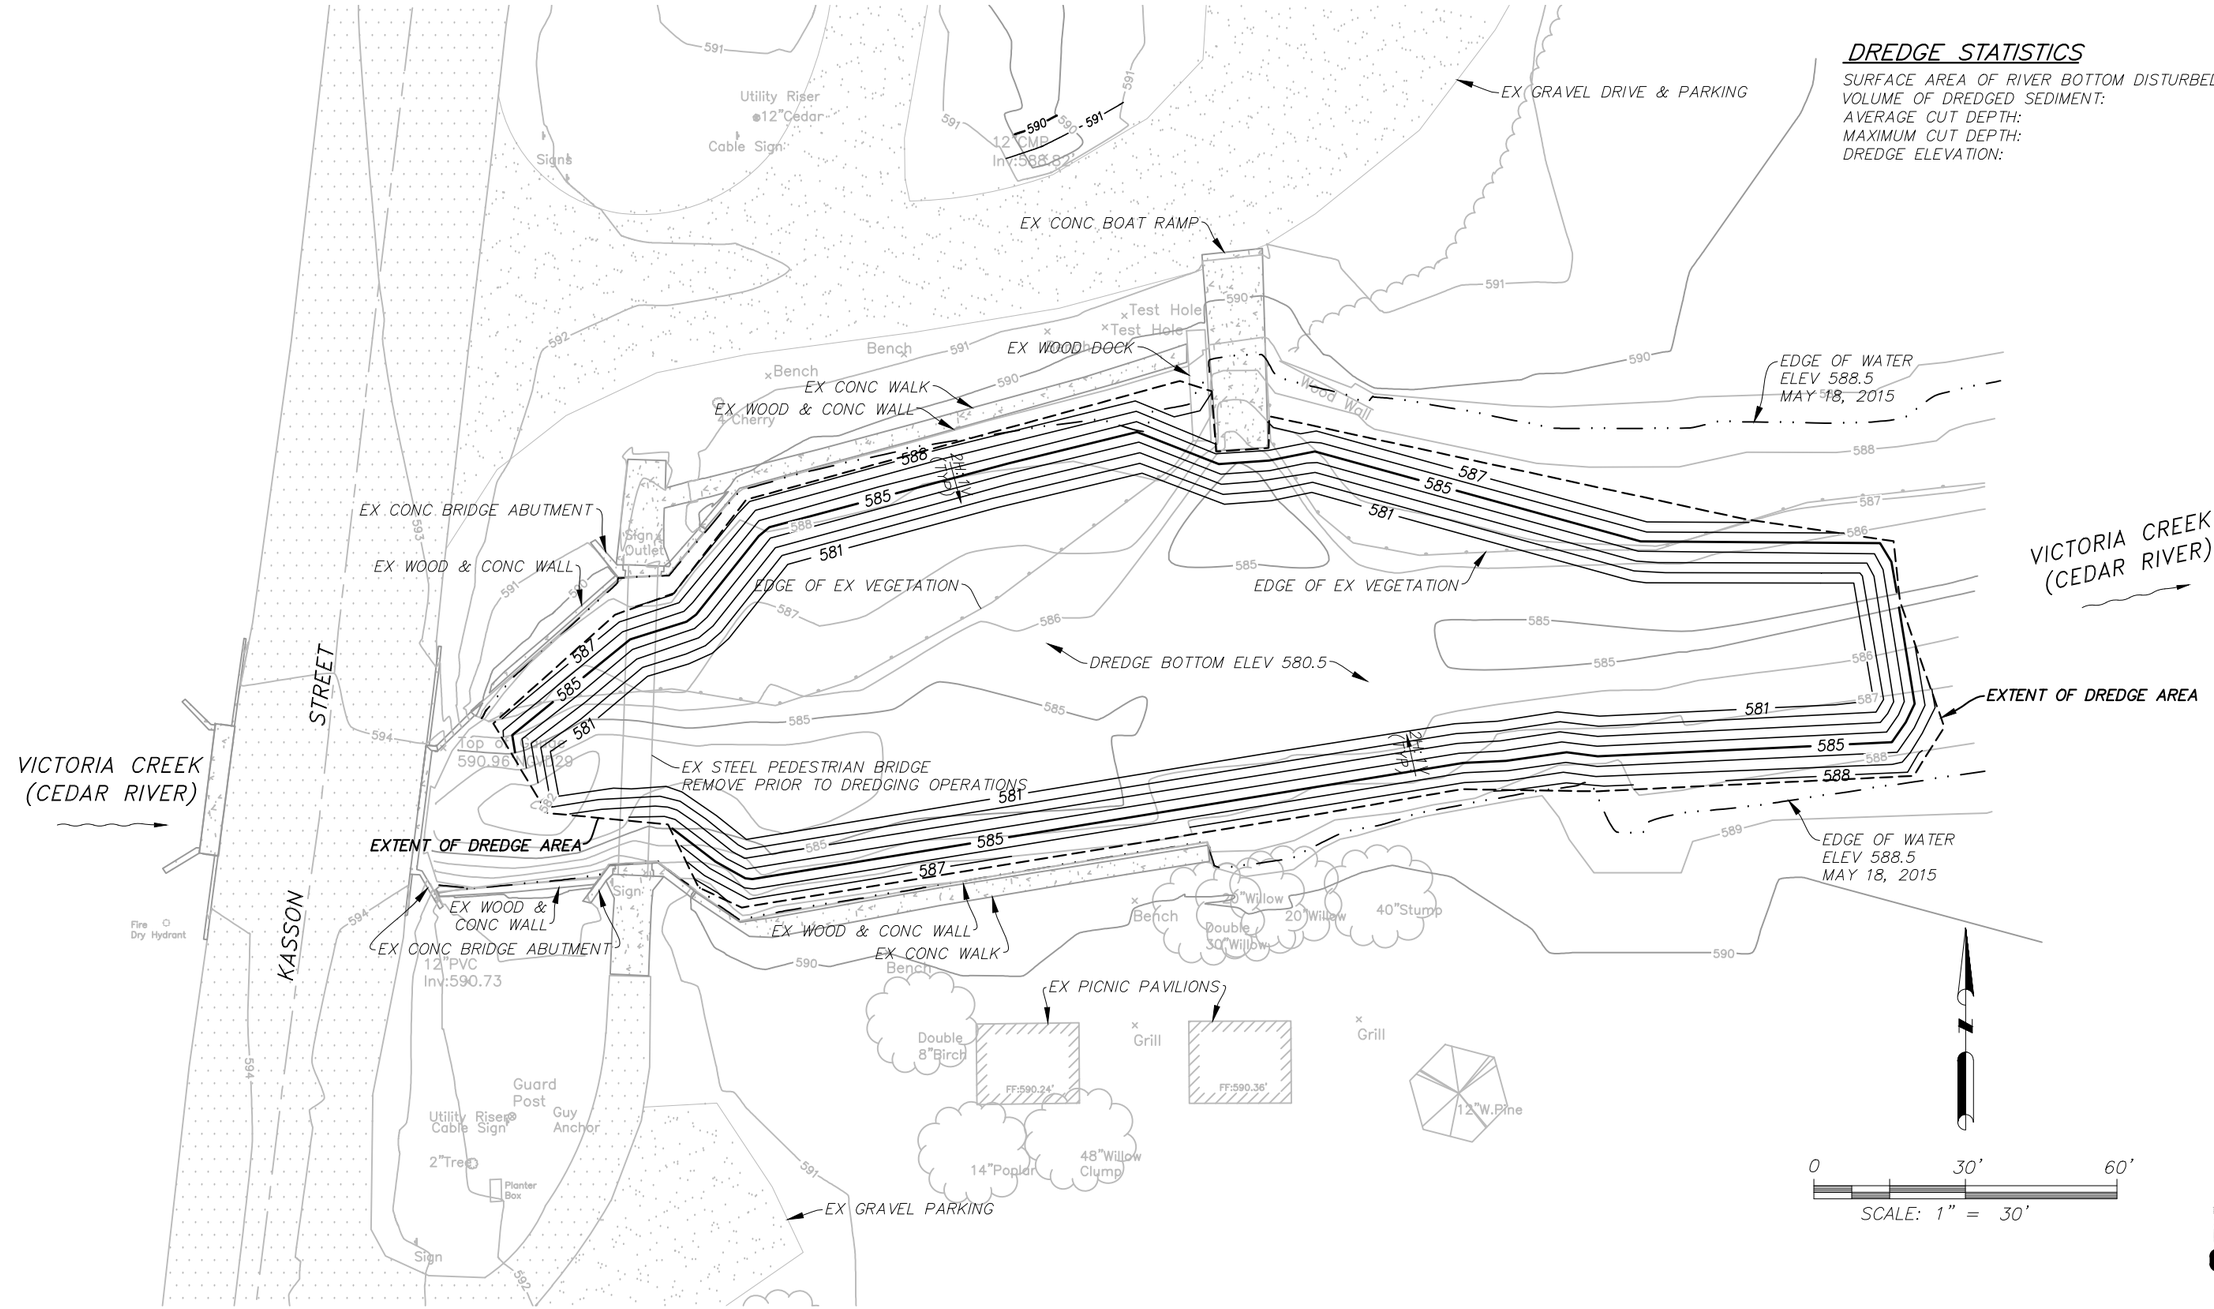

Prince-Lund Engineering, PLC
P.O. Box 1268, Traverse City, Michigan 49685
(888) 418-2695 www.build-on-prince.com

DREDGING PLAN
CEDAR RIVER MARINA IMPROVEMENTS
SOLON TOWNSHIP
CEDAR, MICHIGAN

REVISIONS		
DESCRIPTION	DATE	BY

DRAWN BY:	REP
CH'K'D BY:	MAL
SCALE:	SHOWN
DATE:	1/17/17
PROJECT I.D.	R1506

DRAWING: Vic-Creek2

SHEET NUMBER 5.0

© Copyright Prince-Lund Engineering, PLC 2017. All rights reserved.