LAKE BLUFFS DRAIN
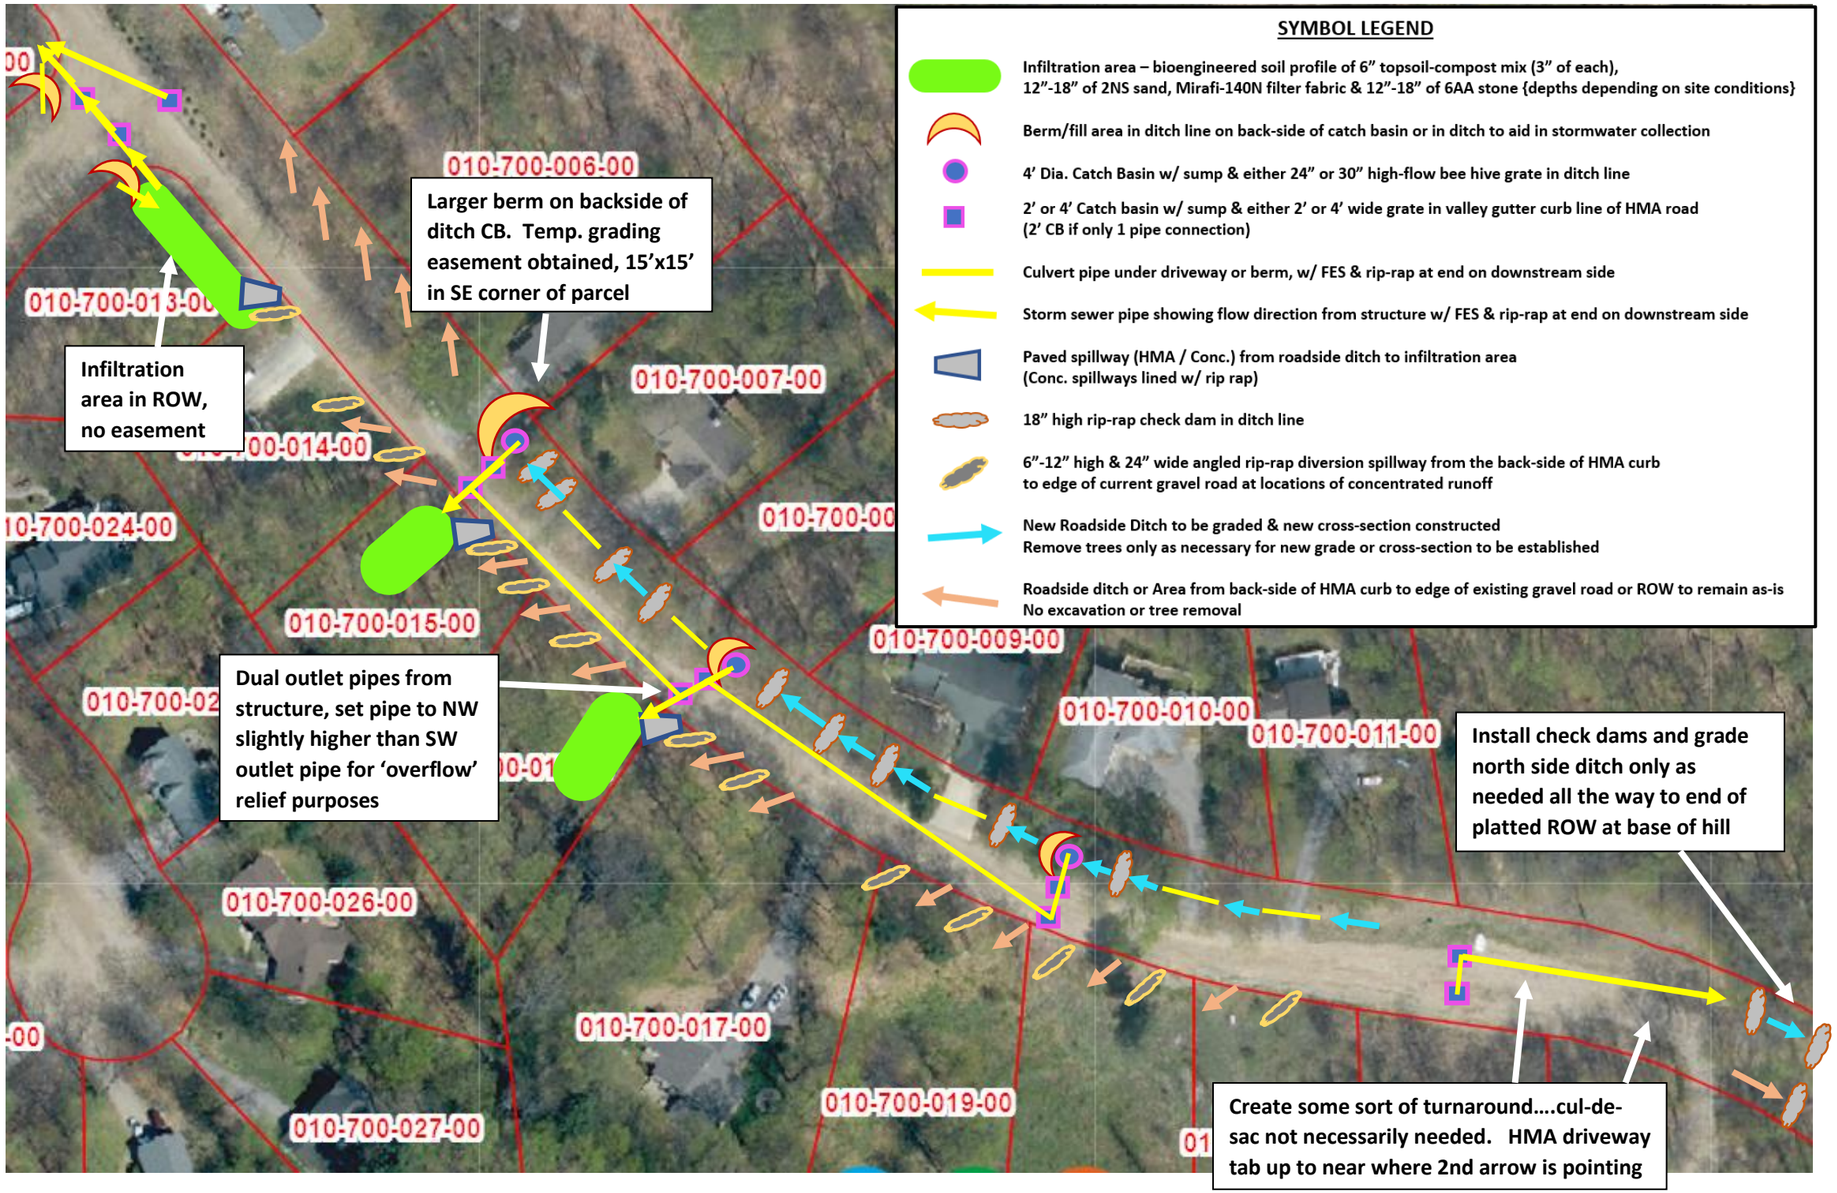
CONCEPTUAL DESIGN – SOUTH ½ LAKE BLUFFS DRIVE