LAKE BLUFFS DRAIN
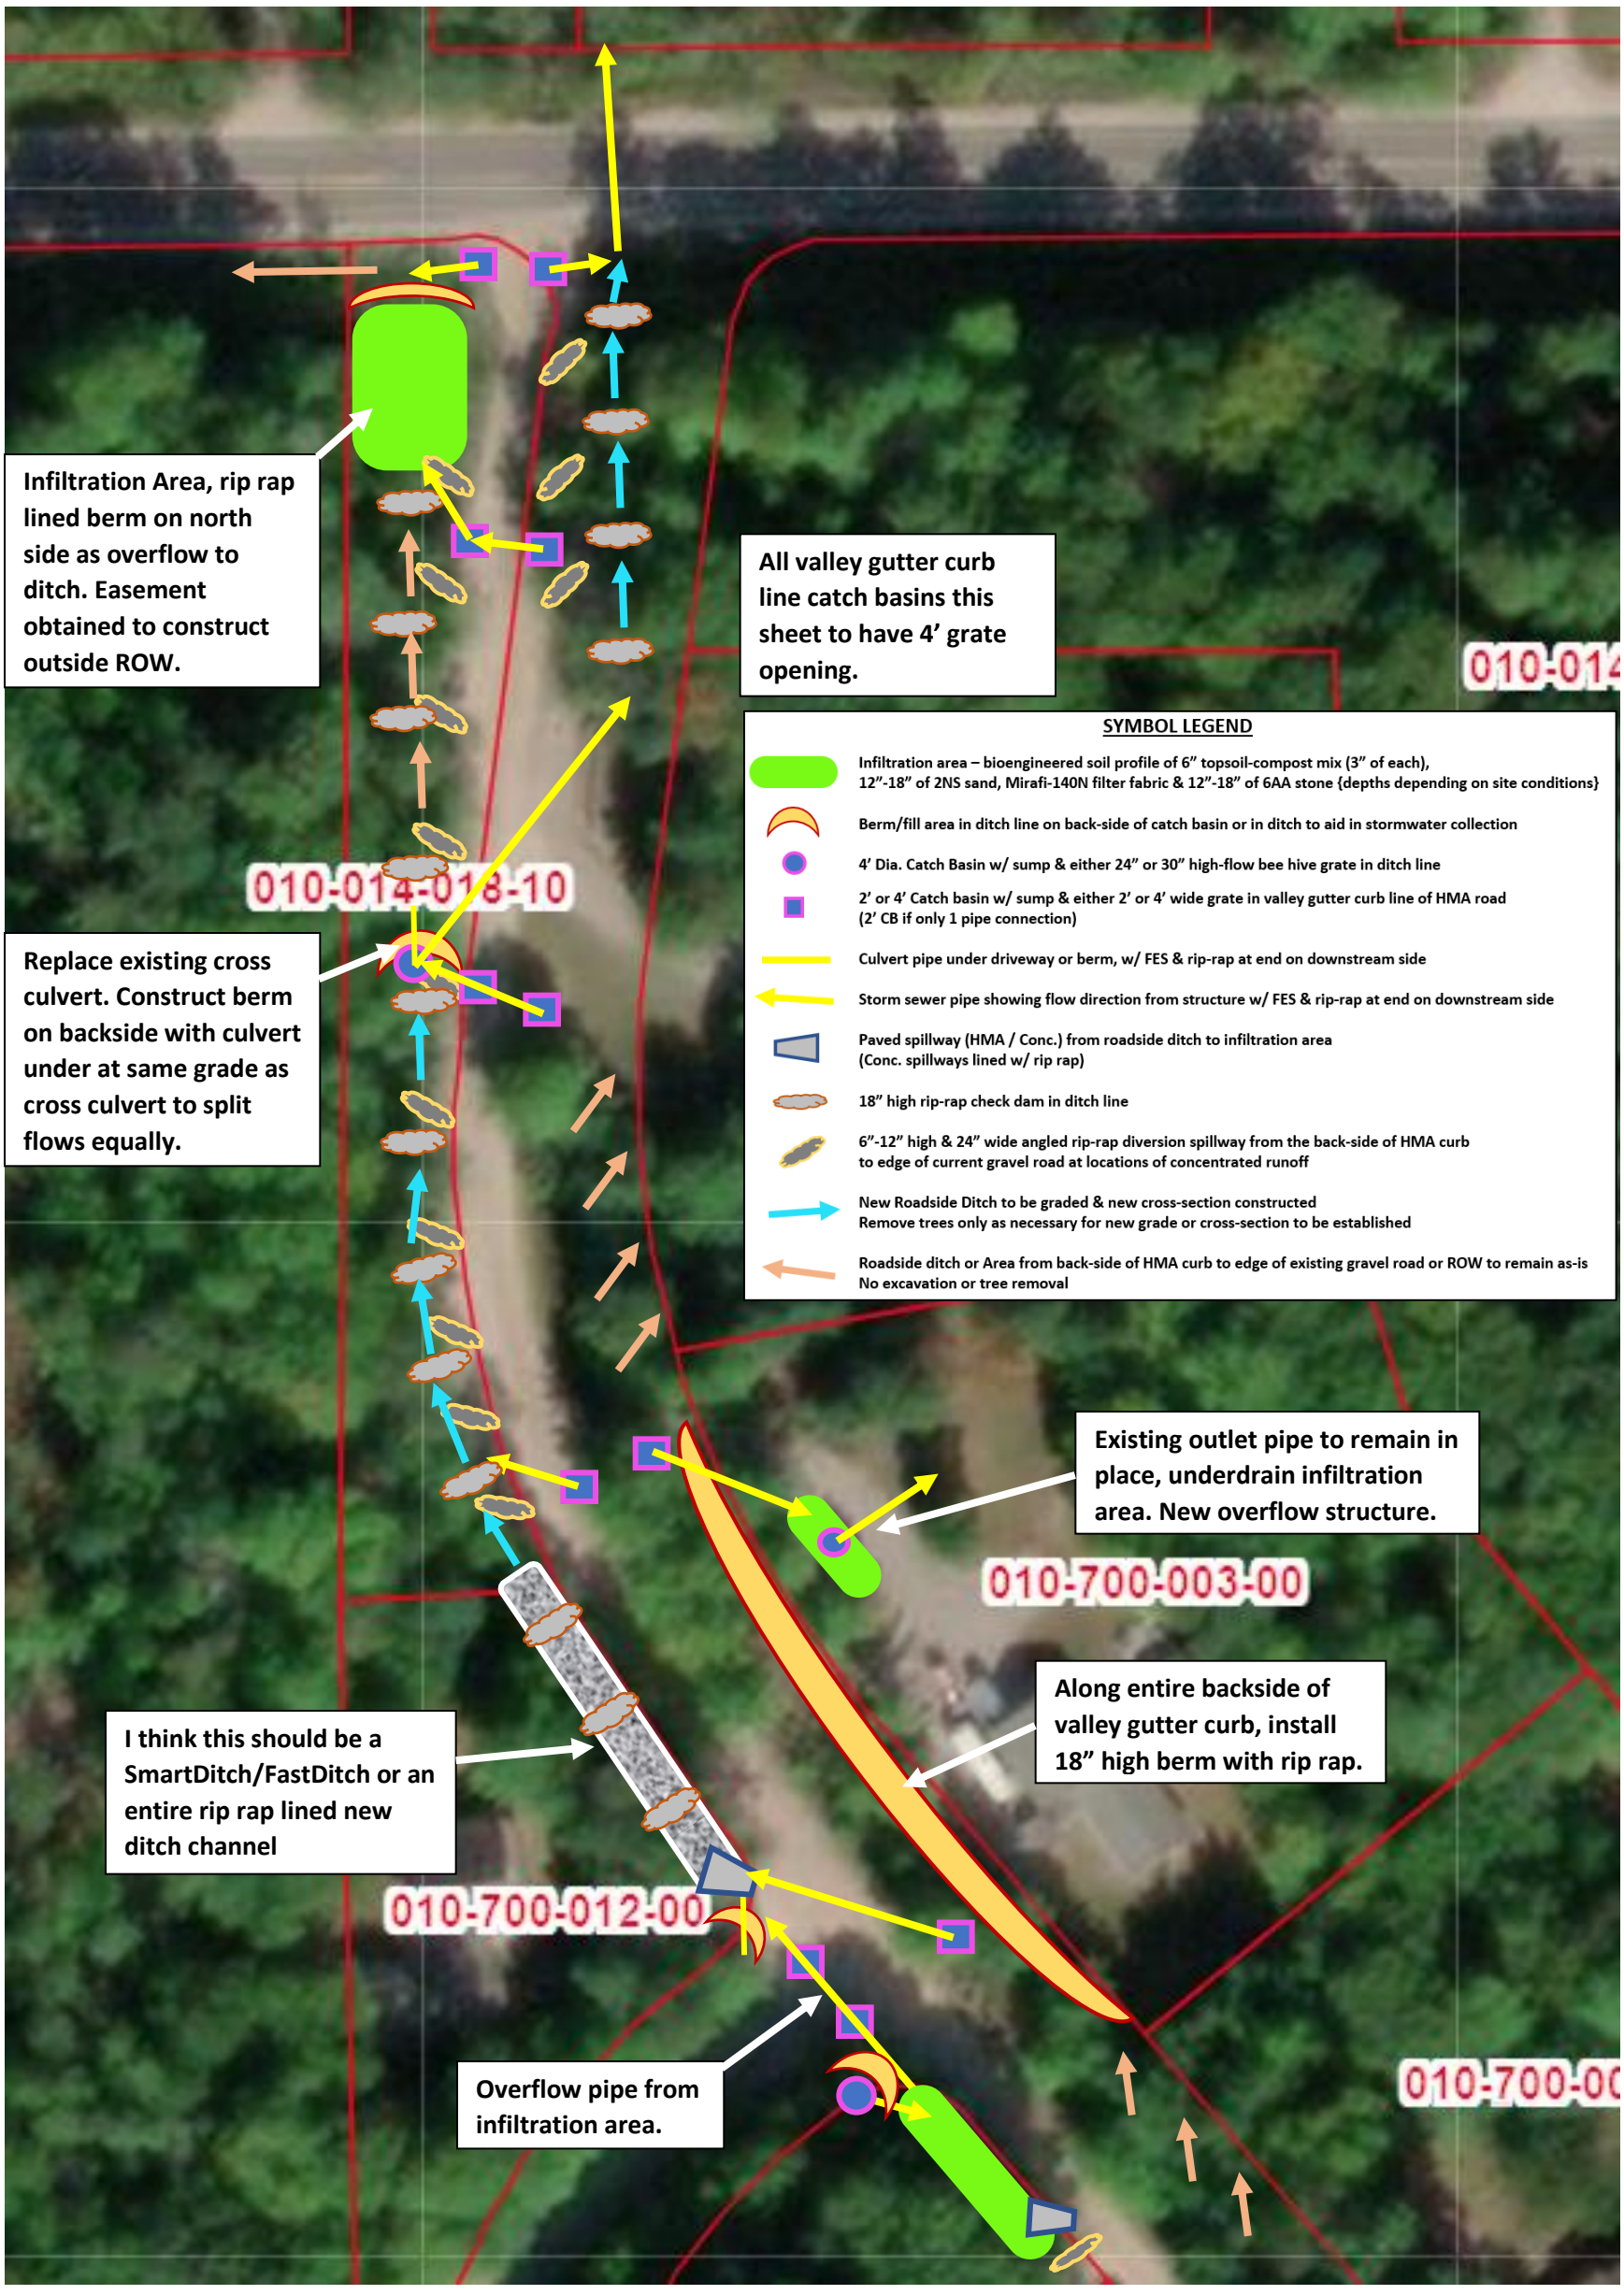
CONCEPTUAL DESIGN – NORTH ½ OF LAKE BLUFFS DRIVE